


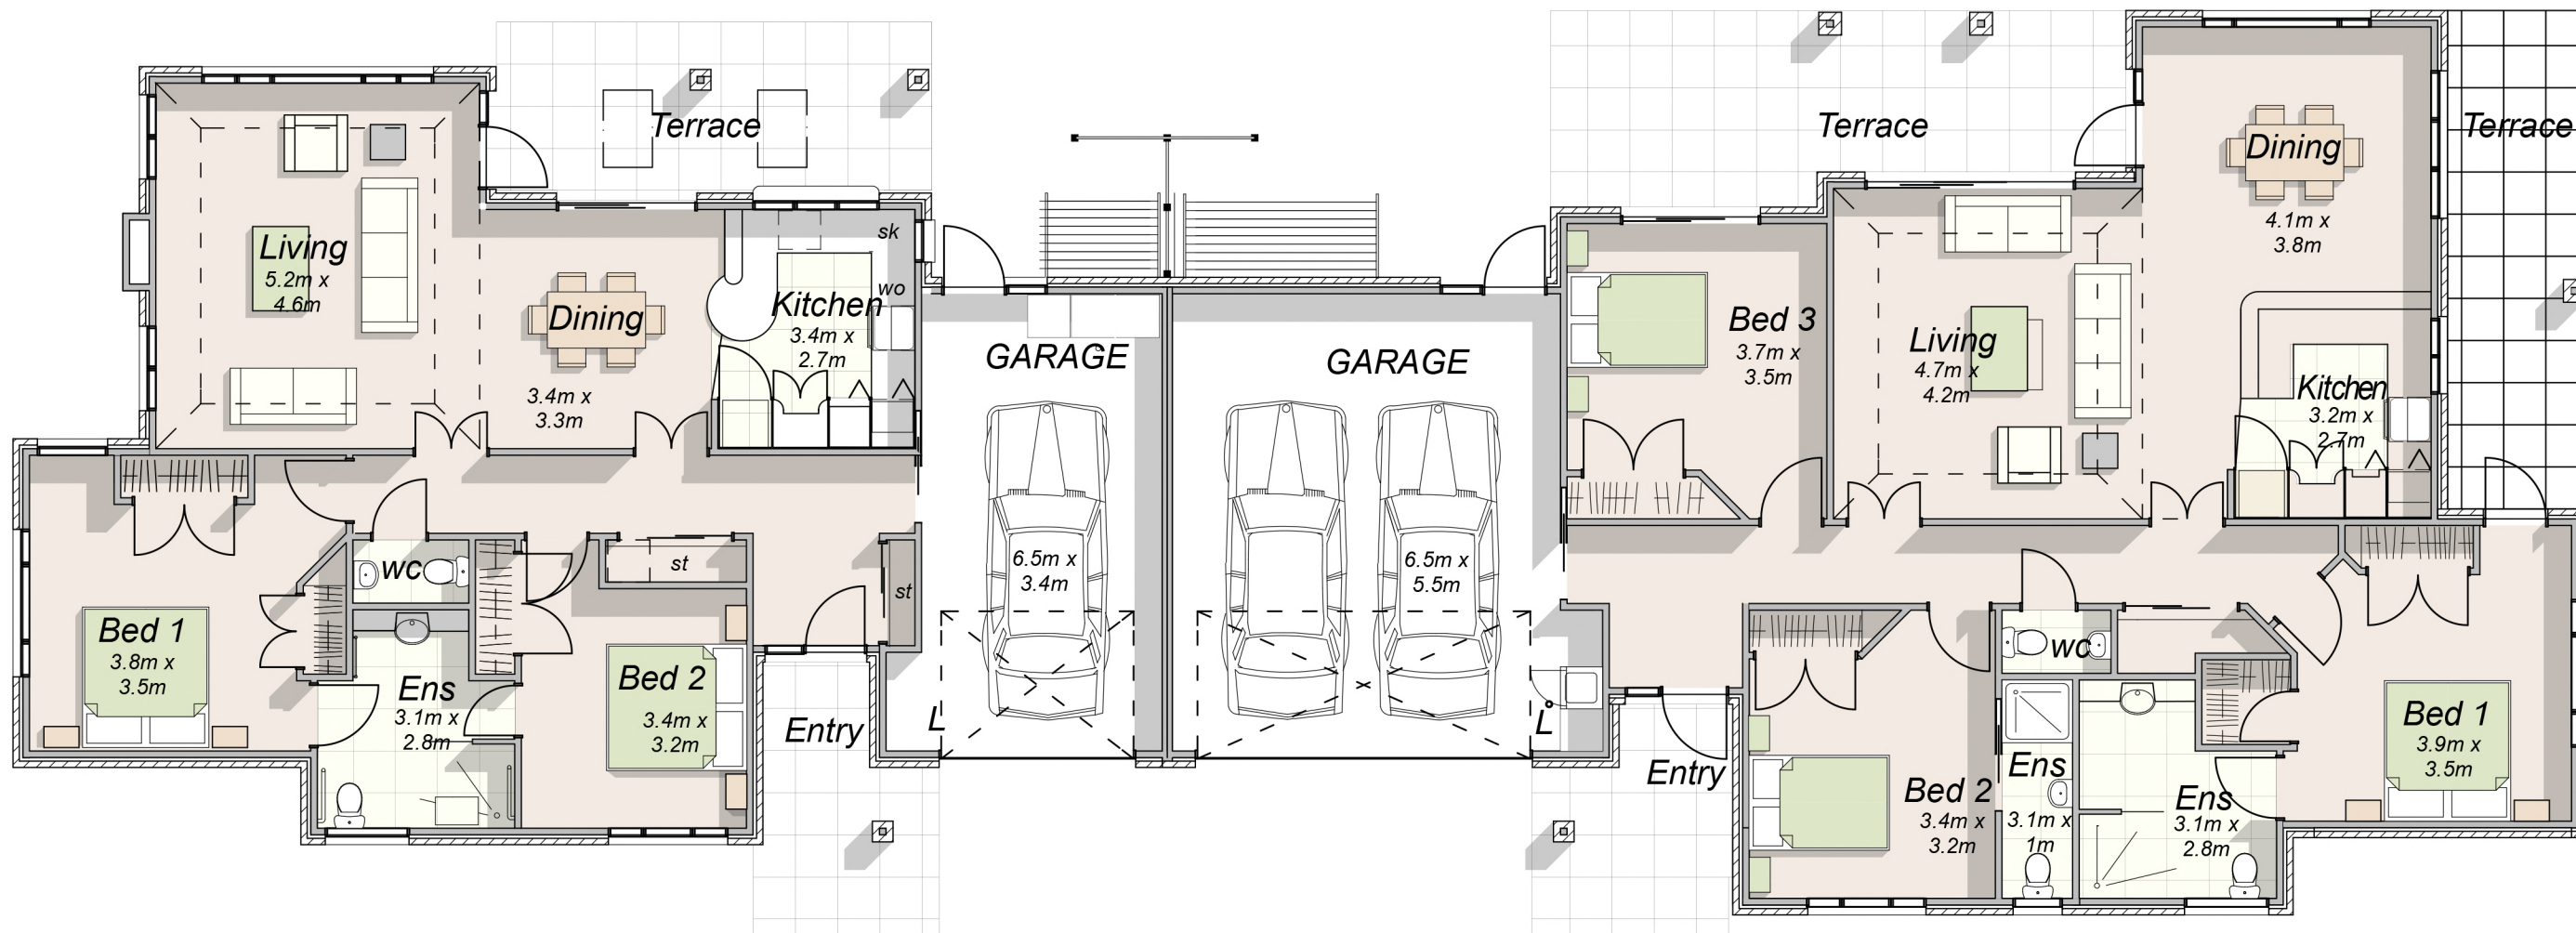


Augusta Villa

Terrace Area = 23m²
 Internal Area = 131m²
 Total Area = 154m²

Floor Plans

Scale: 1:100 @ A3

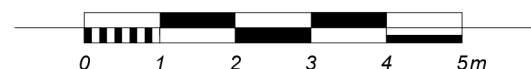

Final layouts, materials and dimensions may vary slightly from those indicated

Augusta Villa

Terrace Area = 42m²
 Internal Area = 172m²
 Total Area = 214m²


fairview
 LIFESTYLE VILLAGE